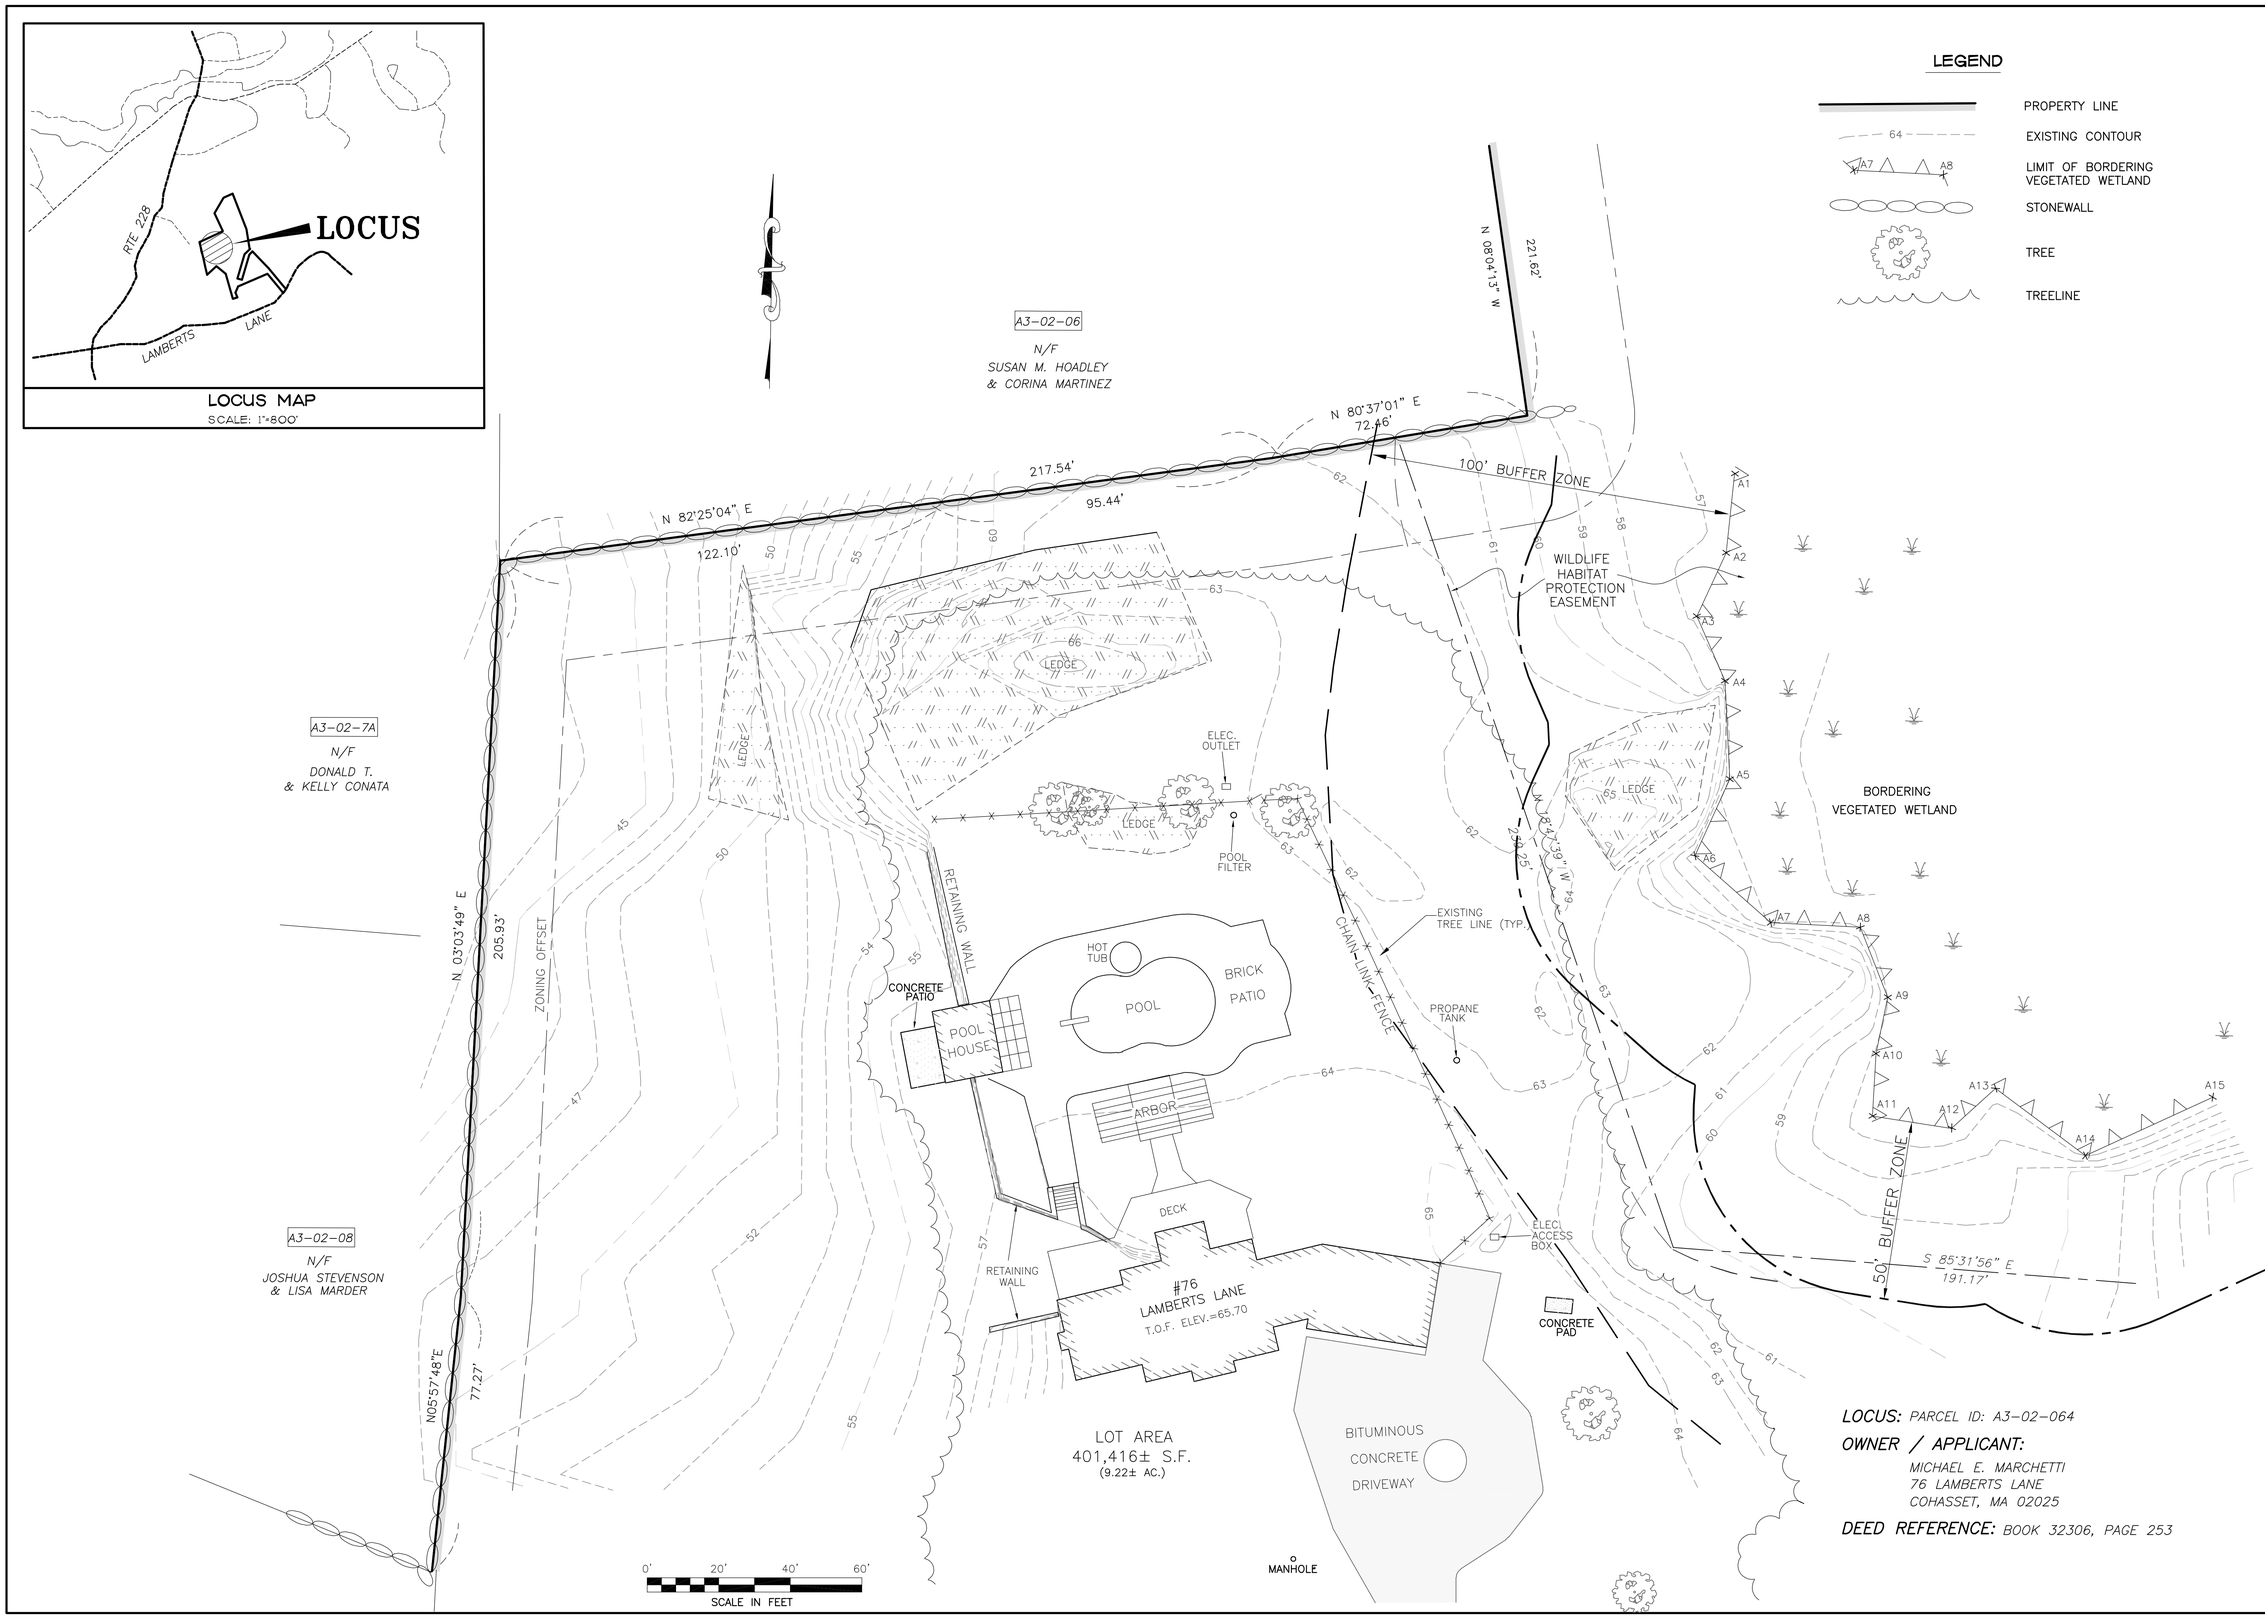

LOCUS: PARCEL ID: A3-02-064

OWNER / APPLICANT:
MICHAEL E. MARCHETTI
76 LAMBERTS LANE
COHASSET, MA 02025

DEED REFERENCE: BOOK 32306, PAGE 253

No.	Date	Revision Description	Chkd. by	Appvd. by

scale: 1"=20'
date: AUGUST 6, 2020
drawn: DJF
checked: SDG
approved: SDG
sheet 2 of 2
drawing number: EC-1

project: PROPOSED SPORTS COURT / LANDSCAPE IMPROVEMENTS
76 LAMBERTS LANE
COHASSET, MA

client: MICHAEL E. MARCHETTI

drawing title: EXISTING CONDITIONS

SITEC, Inc.
449 Faunce Corner Road
Dartmouth, MA 02747
(508) 998-2125
FAX (508) 998-7554
WWW.SITEC-ENGINEERING.COM
SITEC
Civil and Environmental Engineering
Land Use Planning

Acad No.COH 19-7380 EC.DWG
File No. 19-7380